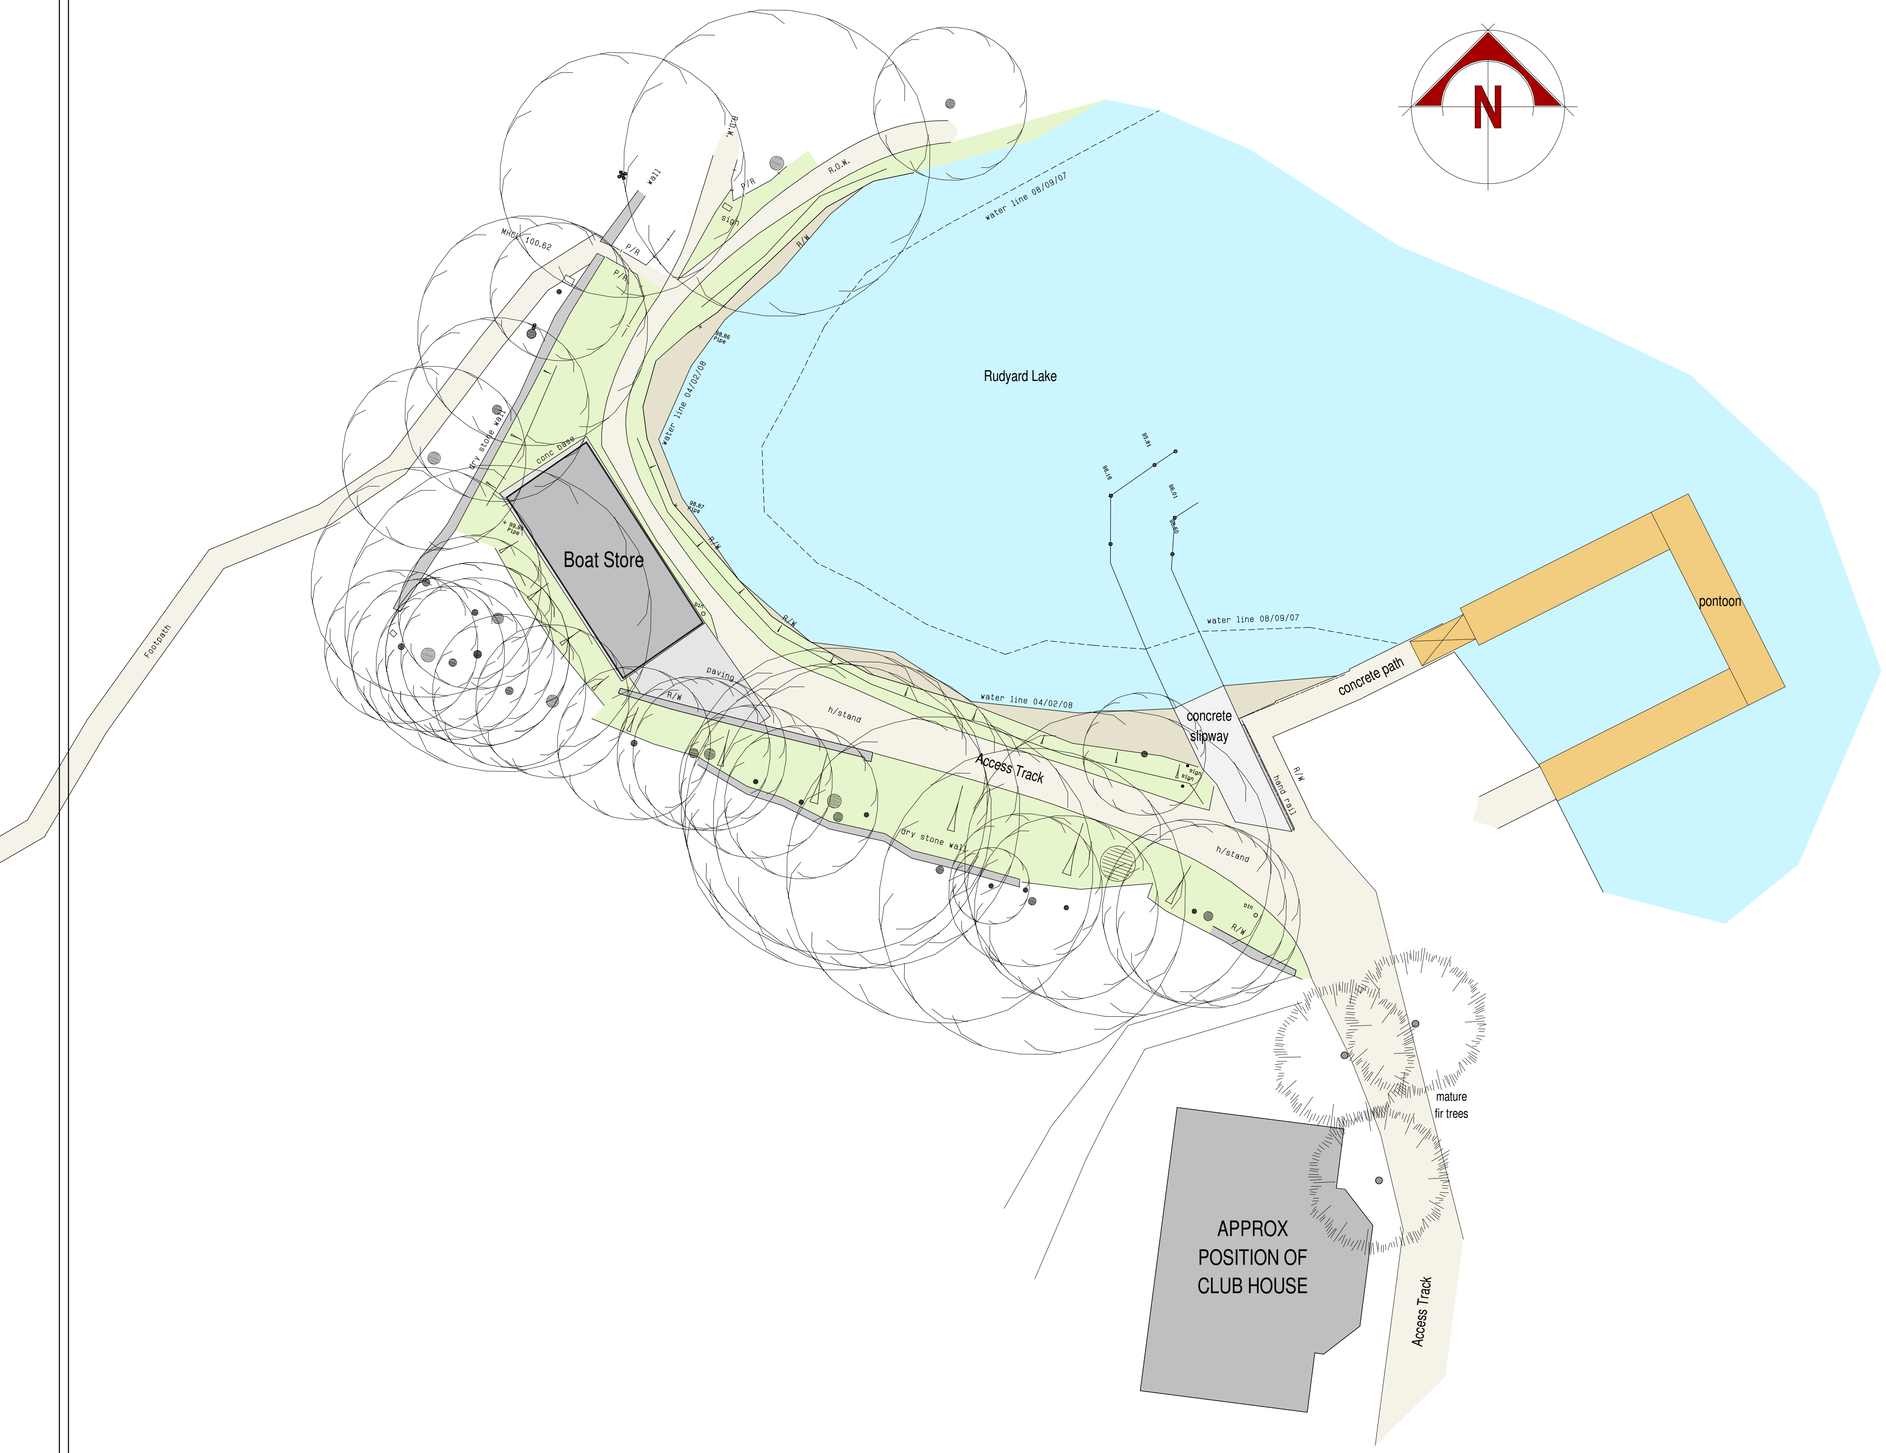

scale bar @ 1:200

Rudyard Sailability
Rudyard Lake Ltd
British Waterways

PROPOSED REPLACEMENT BOAT HOUSE AND AMENITY FACILITIES, RUDYARD LAKE NR LEEK, STAFFS.

PLAN AS EXISTING

Date	Sheet	Scale
SEPTEMBER 2007	A1	1:200
Drg. No.	Rev.	Drawn
2007-1494-01	D	KHA

A - RDW SURVEY UPDATE.
B - ADDITIONAL INFORMATION ADDED
C - 23/03/2010 - SCALE BAR ADDED
D - 14/05/2010 - CLIENT NAME UPDATED

SAMMONS Architectural LIMITED
Chartered Institute of Architectural Technologists
10 Cawdry Buildings, Fountain Street, Leek. ST13 6JP
Telephone + Fax 01538 386002
E-mail: sammonsltd@aol.com

This drawing is copyright. Do not scale.
All dimensions must be checked prior to commencement.