


Site / Block Plan 1:200

0.0m 5.0m 10.0m

scale bar @ 1:200

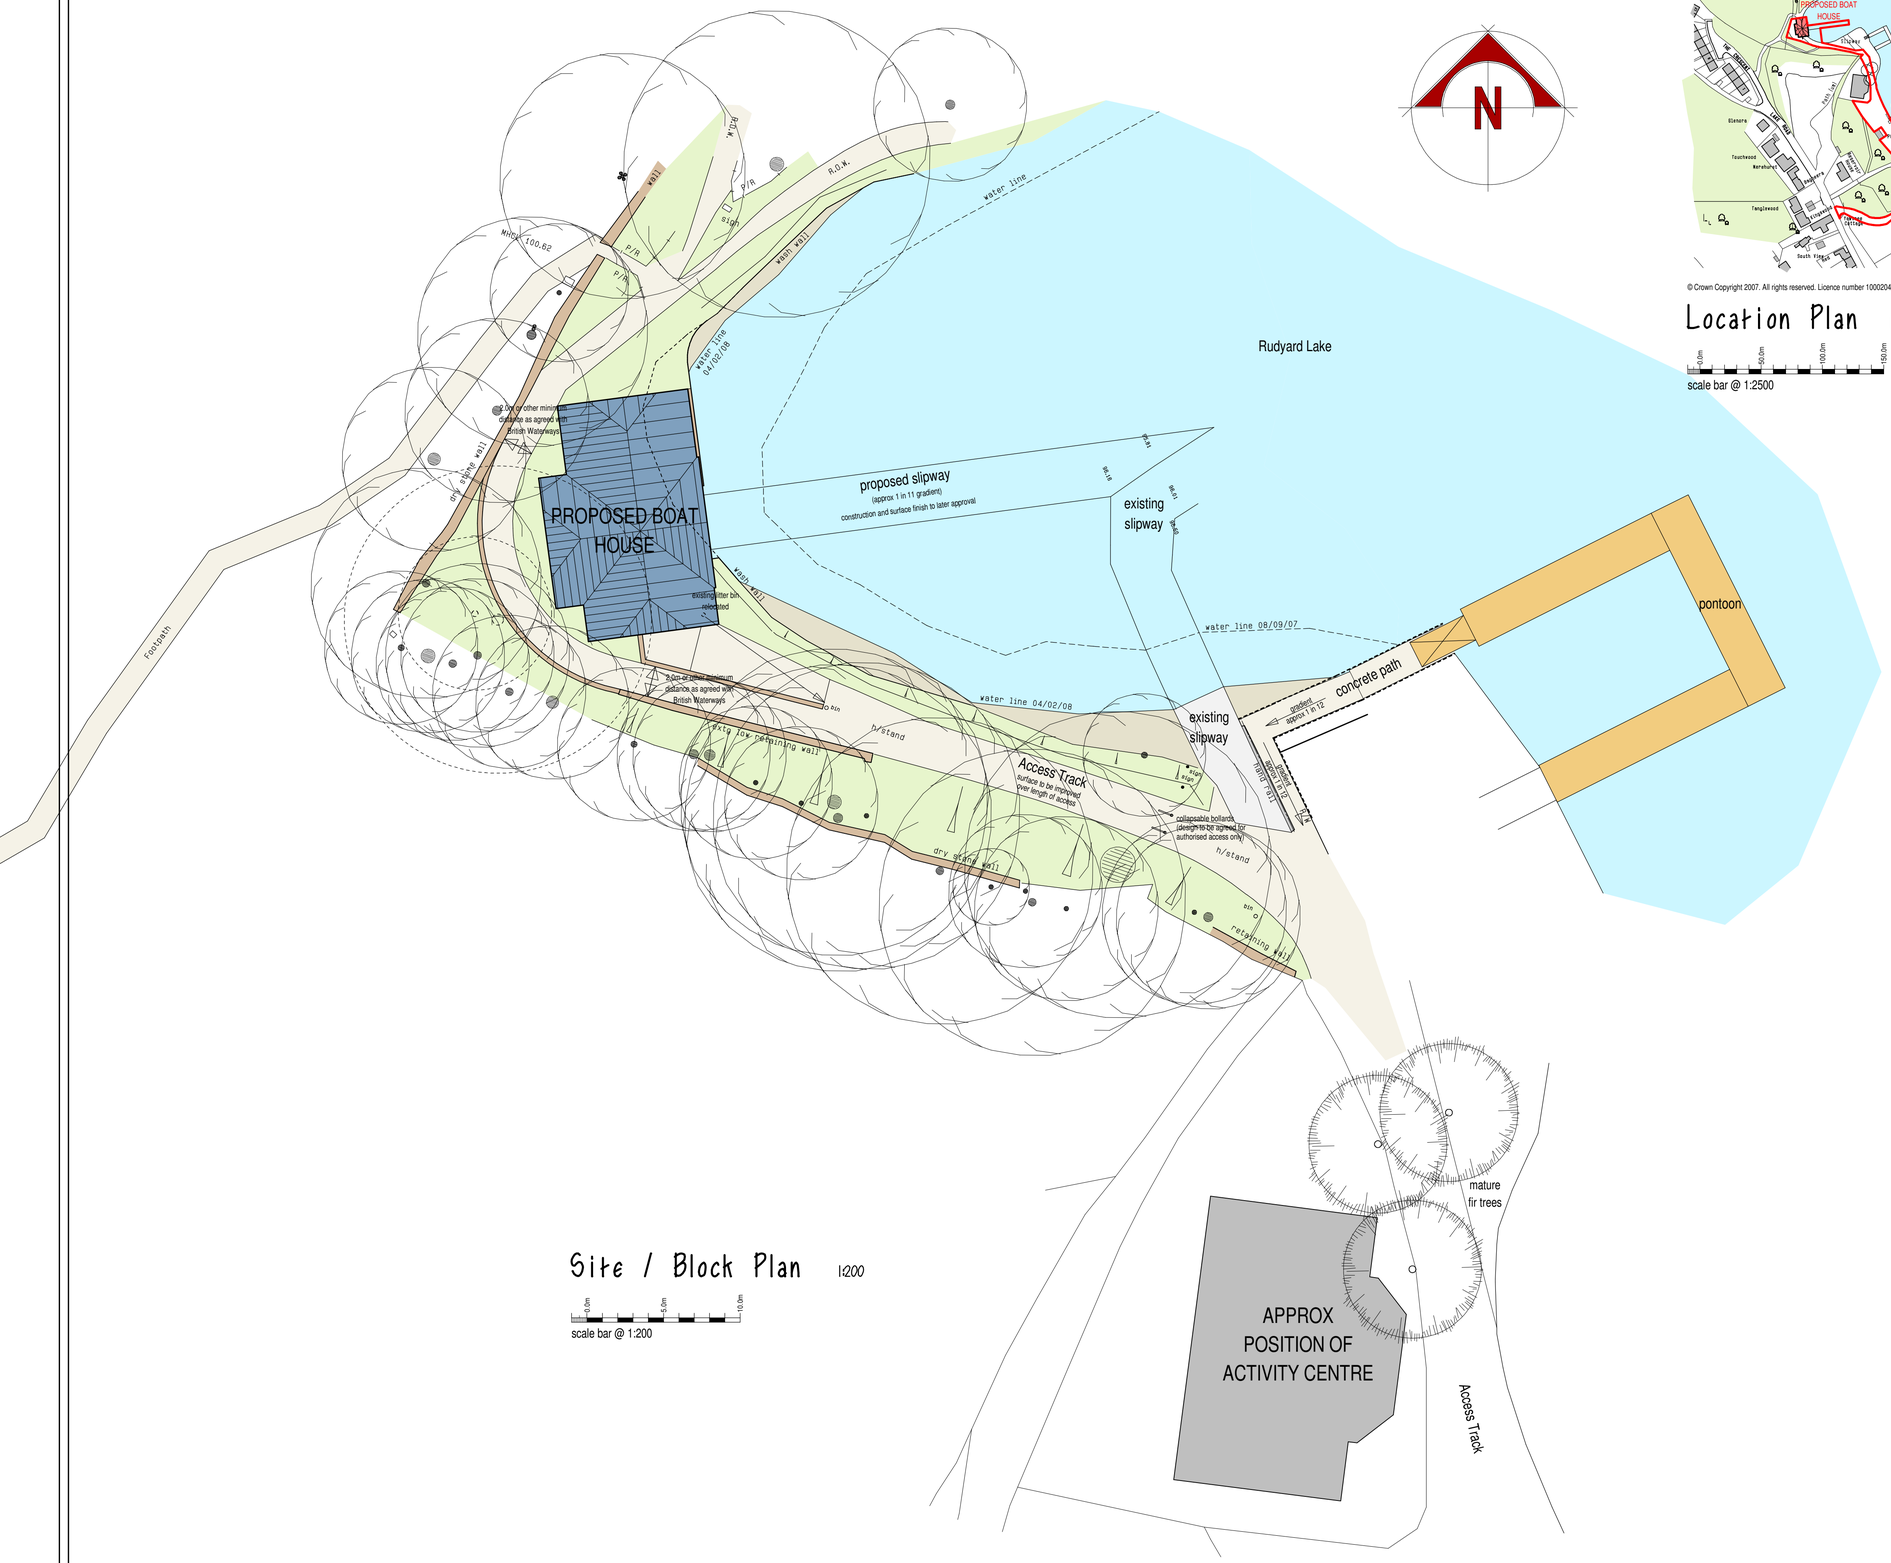


© Crown Copyright 2007. All rights reserved. Licence number 100020449

Location Plan 1:2500

0.0m 50.0m 100.0m 150.0m

scale bar @ 1:2500
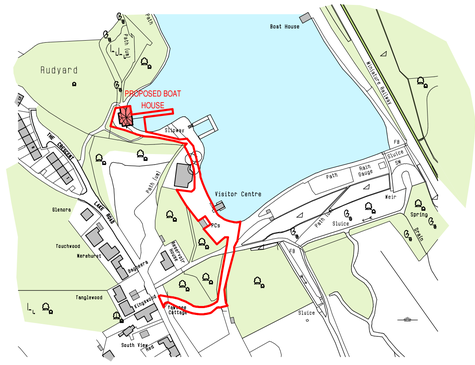
# Rudyard Sailability
# Rudyard Lake Ltd
# British Waterways

PROPOSED REPLACEMENT BOAT HOUSE
AND AMENITY FACILITIES,
RUDYARD LAKE
NR LEEK, STAFFS.

PLANNING PROPOSAL
SITE and LOCATION PLANS

| Date | Sheet | Scale |
|---|---|---|
| FEBRUARY 2010 | A1 | 1:200 + 1:2500 |
| **Drg. No.** | **Rev.** | **Drawn** |
| 2007-1494-12 | F | RG |

A - 02/03/2010 - BUILDING ROTATED AND RECONFIGURED
B - 06/03/2010 - BUILDING ROTATED AND RECONFIGURED
C - 08/03/2010 - BUILDING REPOSITIONED TO SUIT NEW RAMP LOCATION WITHIN BUILDING
D - 18/03/2010 - BUILDING REPOSITIONED AS AGREED WITH CLIENT
E - 23/03/2010 - ROOF PLAN UPDATED TO CORRESPOND TO PROPOSED BUILDING
F - 14/05/2010 - CLIENT NAME UPDATED / RED EDGE ADDED / ROOF PLAN REVISED

SAMMONS Architectural LIMITED
Chartered Institute of Architectural Technologists
10 Cawdry Buildings, Fountain Street, Leek. ST13 6JP
Telephone + Fax 01538 386002
E-mail: sammonsltd@aol.com

This drawing is copyright. Do not scale.
All dimensions must be checked prior to commencement.